Executive Summary



Details

Lease Rate:	$800 - $1200/month (MG)
Number of Units:	10
Available SF:	225 - 255 SF
Lot Size:	8,511 SF
Building Size:	6,760 SF

Overview

Midtown Law Center presents an excellent opportunity for professional office users seeking space in the heart of Oklahoma City's Midtown district. The two-story office property offers an established professional environment well-suited for attorneys, legal services, consultants, and other office users. With convenient access to Downtown Oklahoma City, nearby amenities, and on-site parking, the property provides an appealing combination of accessibility, functionality, and professional presence in a highly desirable central location.

NICK GRAY
405.615.9904
ngray@creekpe.com

LUKE ALLISON
405.740.5993
lallison@creekpe.com

Additional Photos










NICK GRAY
405.615.9904
ngray@creekpe.com

LUKE ALLISON
405.740.5993
lallison@creekpe.com


Location Map

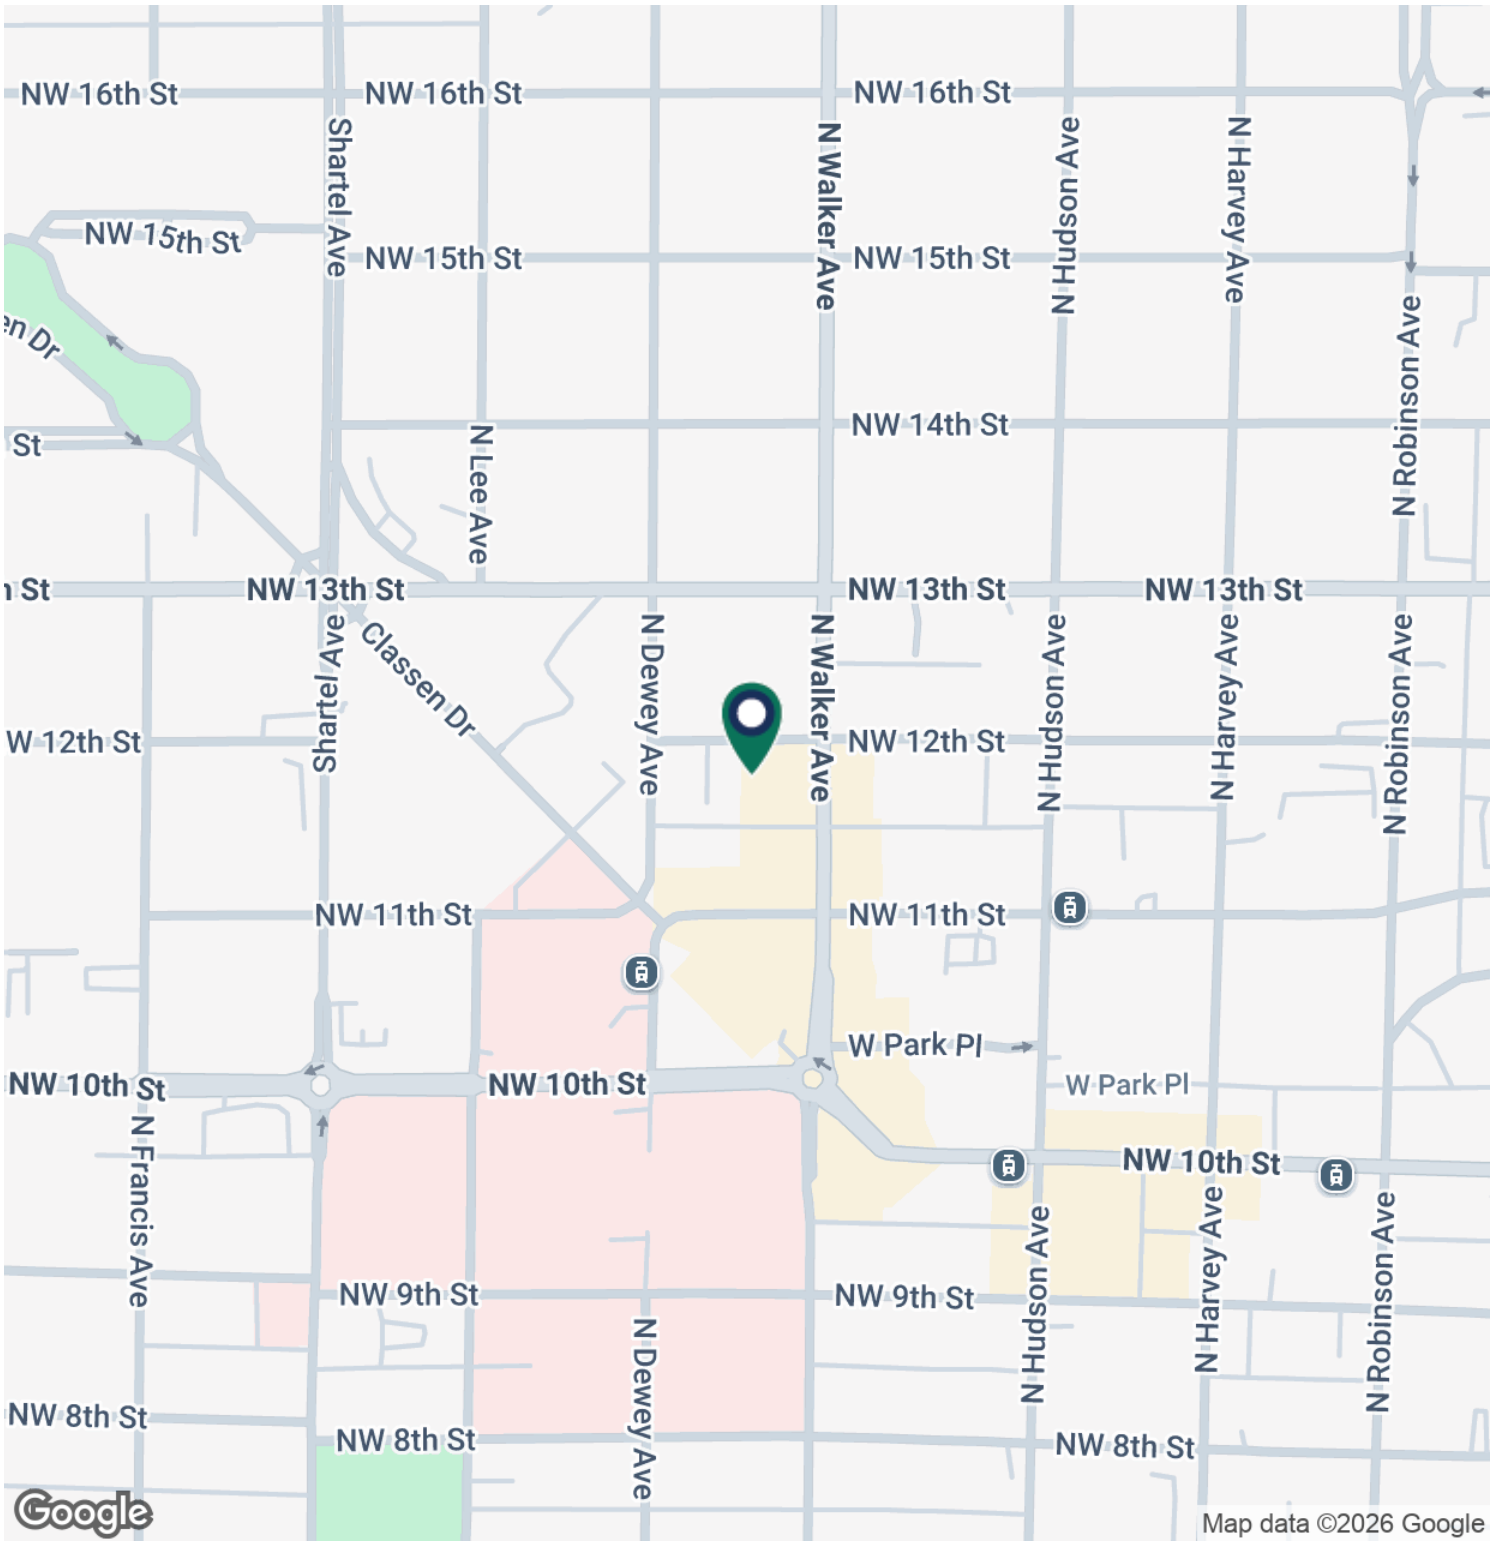

NICK GRAY
405.615.9904
ngray@creekpe.com

LUKE ALLISON
405.740.5993
lallison@creekpe.com

Floor Plans

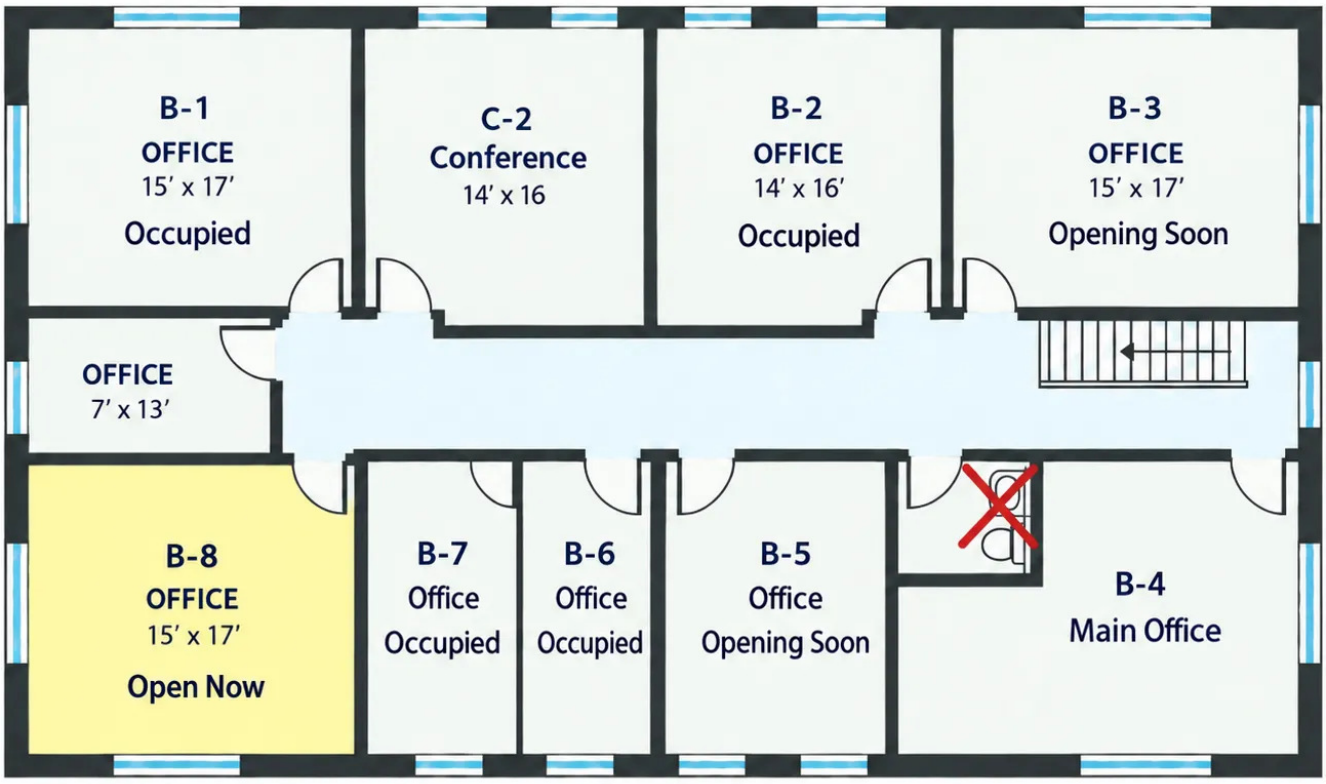

Illustrative marketing plan • Not to scale • Dimensions and layout subject to verification

NICK GRAY
405.615.9904
ngray@creekpe.com

LUKE ALLISON
405.740.5993
lallison@creekpe.com